

NOTE: INSTALLATION MUST MEET ALL NATIONAL, STATE AND LOCAL ELECTRICAL CODES.

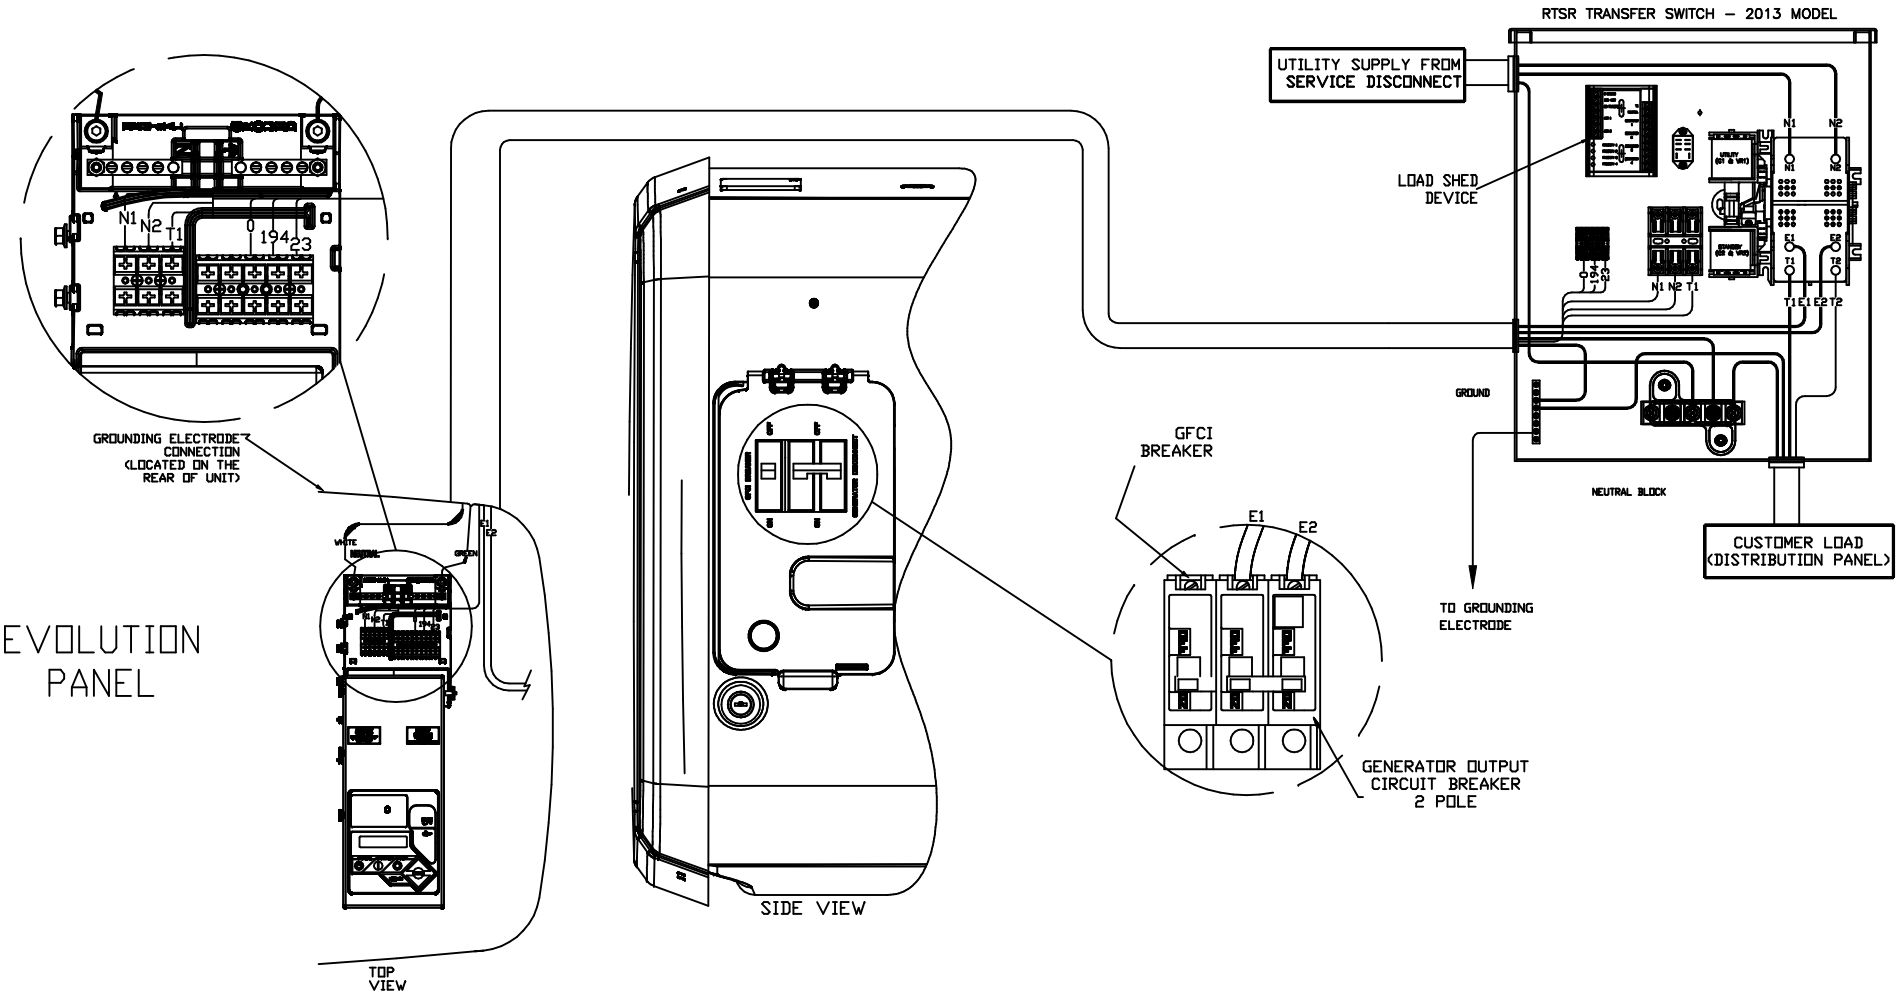

REVISION: J-4223-B
DATE: 2/11/13

EXPLODED VIEW:
NON SERVICE ENTRANCE ATS
DRAWING #0K2516

NOTE: INSTALLATION MUST MEET ALL NATIONAL, STATE AND LOCAL ELECTRICAL CODES.

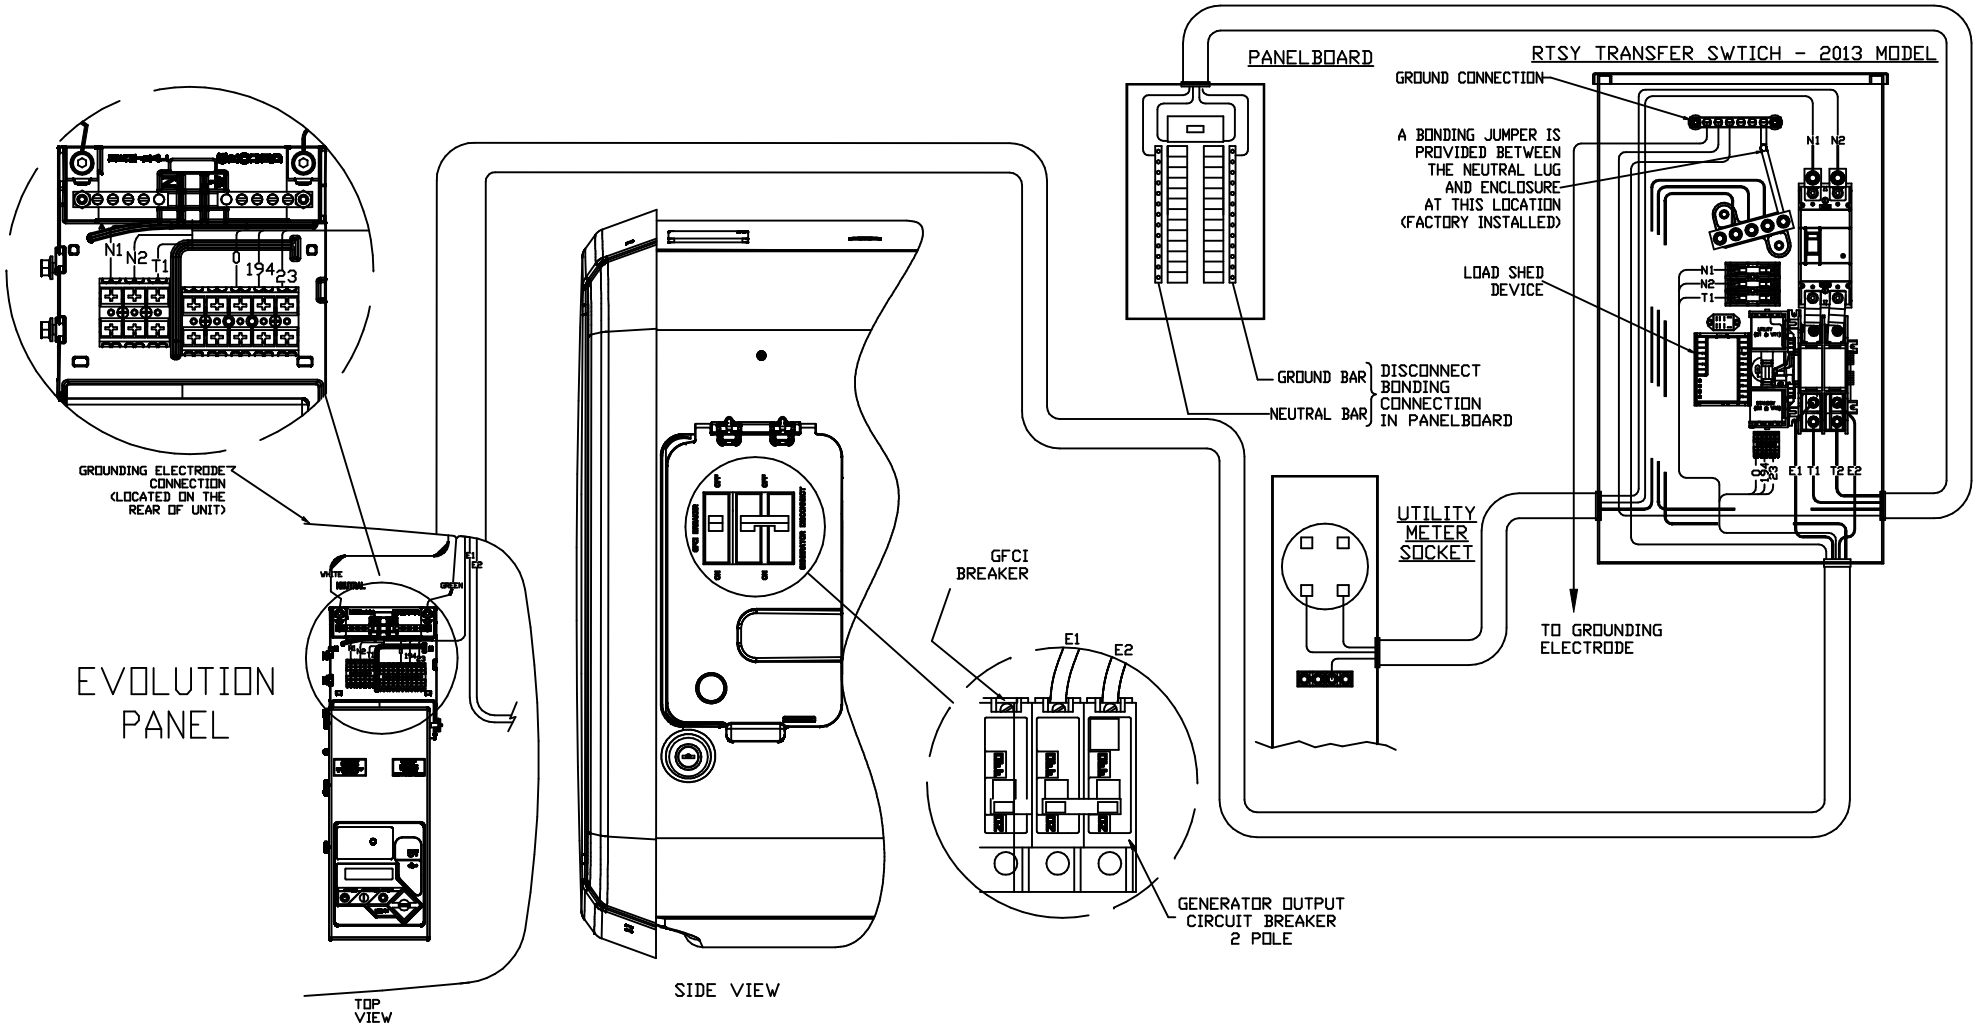

EXPLODED VIEW:
NON SERVICE ENTRANCE ATS
DRAWING #0K2516