NOTE: INSTALLATION MUST MEET ALL NATIONAL, STATE AND LOCAL ELECTRICAL CODES.

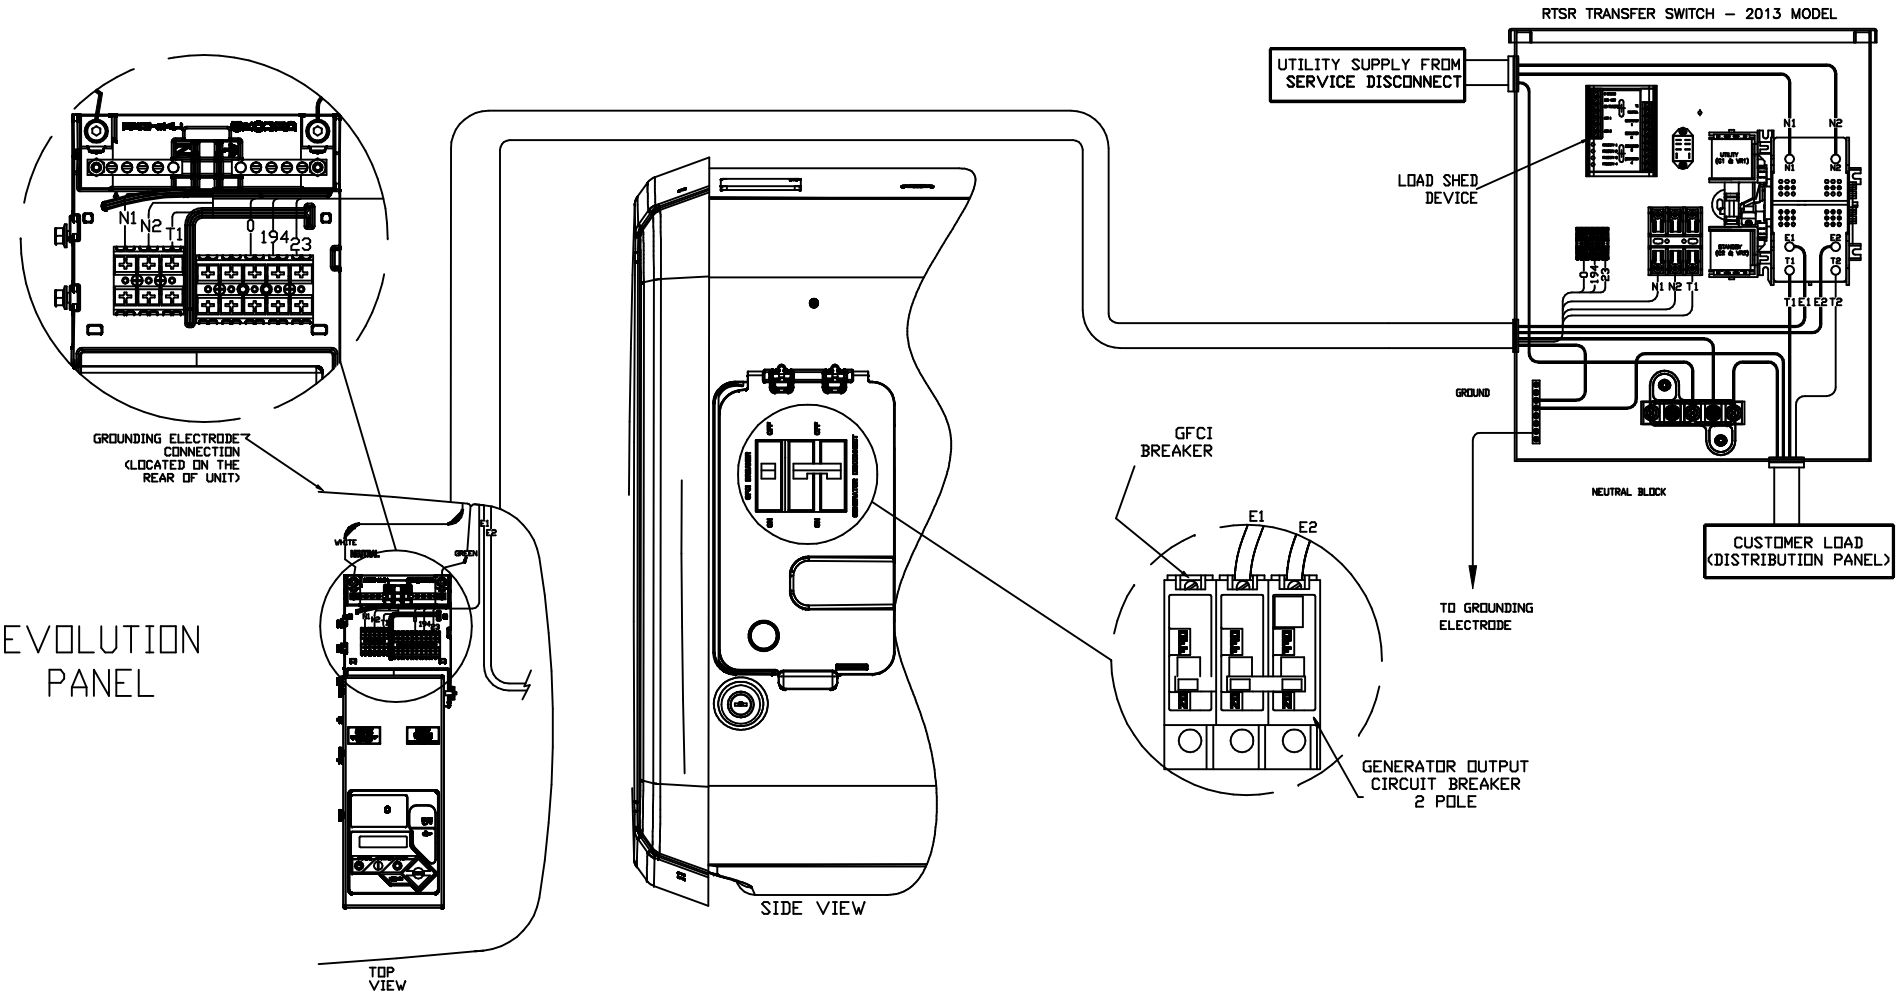


EXPLODED VIEW:
NON SERVICE ENTRANCE ATS
DRAWING #0K2516

NOTE: INSTALLATION MUST MEET ALL NATIONAL, STATE AND LOCAL ELECTRICAL CODES.

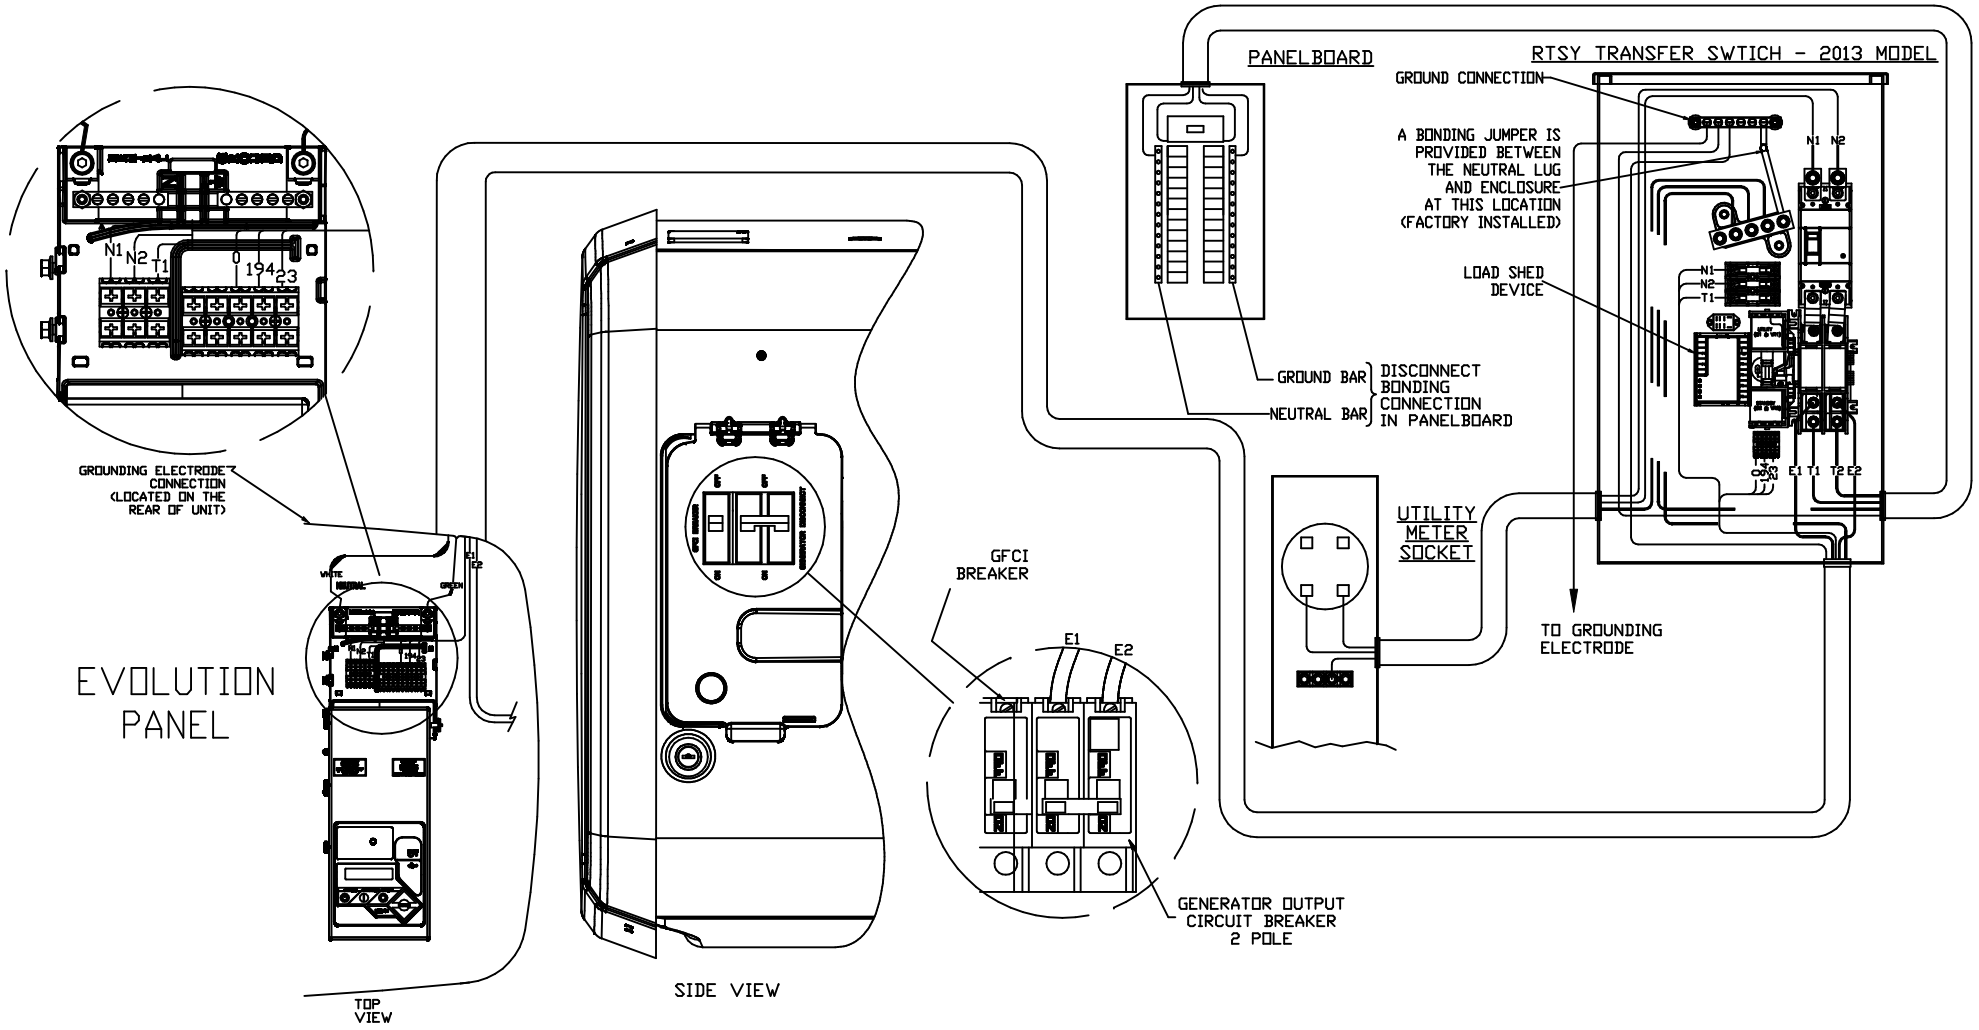


EXPLODED VIEW:
NON SERVICE ENTRANCE ATS
DRAWING #0K2516