0H6393

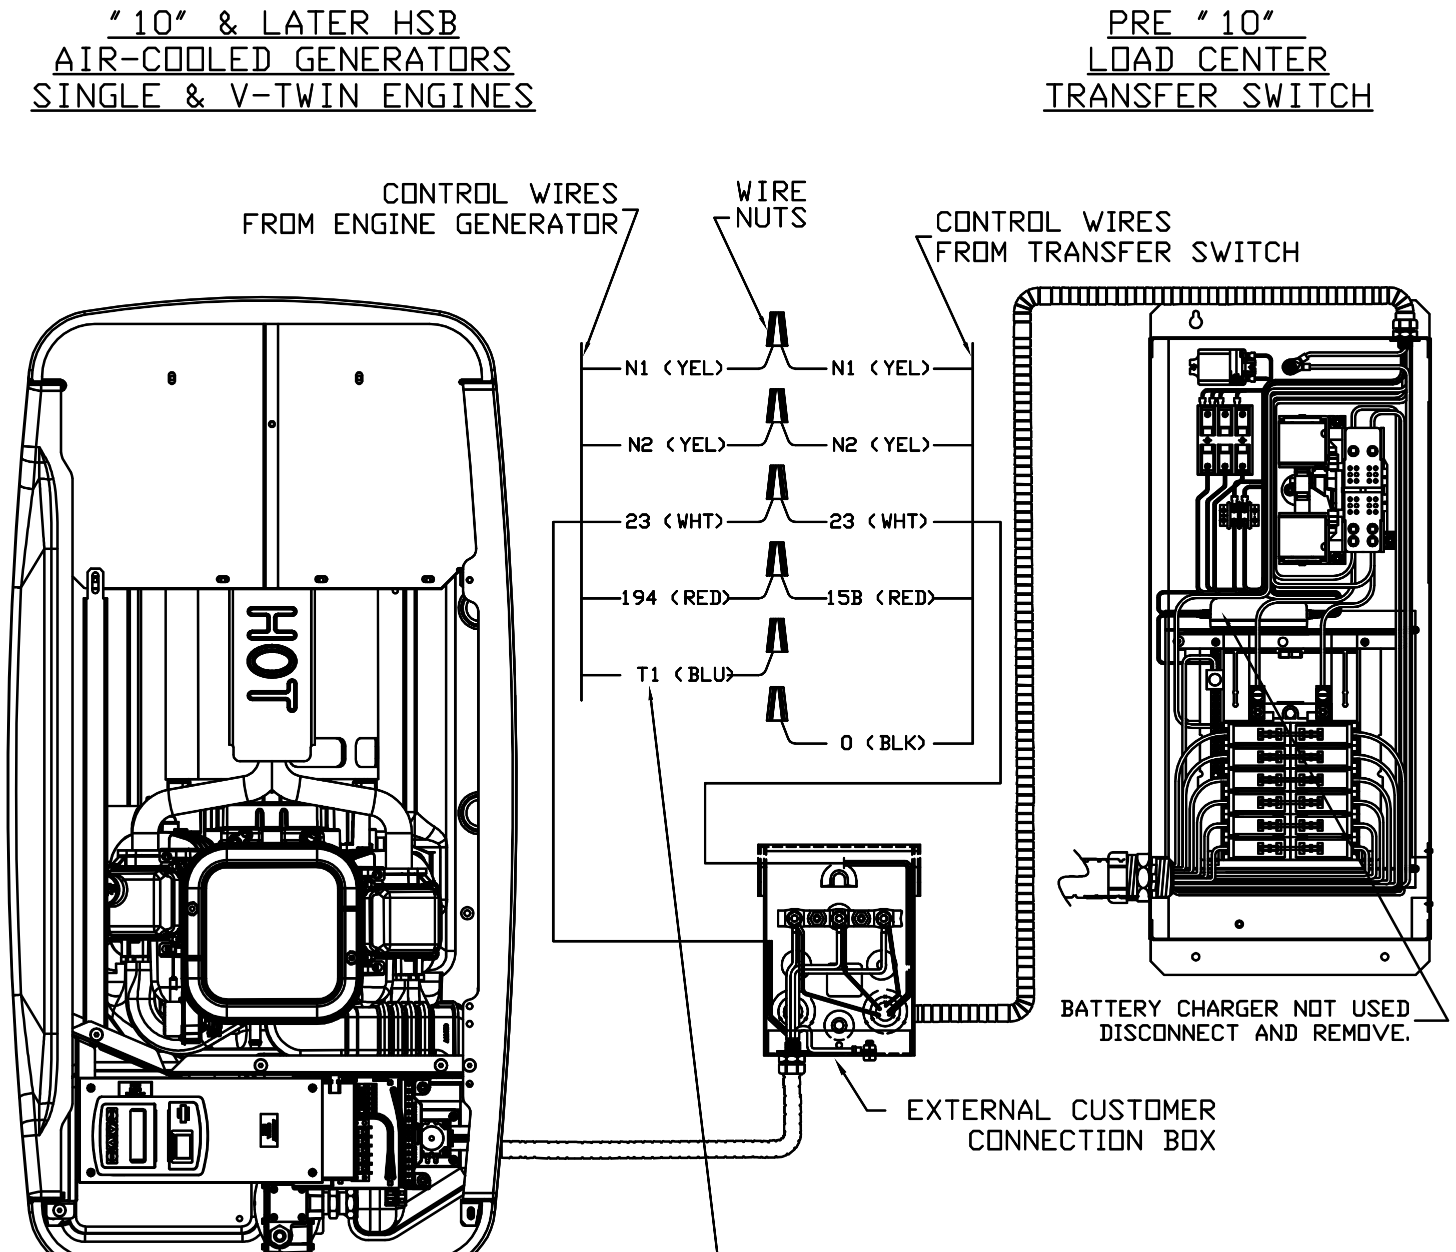

CONNECT WIRE #T1 FROM HSB
TO FUSED (5A) LOAD SOURCE.

1) INSTALL KIT PART NO. 0G9254 ON ATS.
ROUTE T1 WIRE (FUSED LOAD SUPPLY)
IN 30 FT. CONDUIT TO EXT. CONNECTION BOX.
CONNECT TO T1 WIRE FROM HSB OR,
2) ROUTE 120 VAC 15A CIRCUIT FROM
GENERATOR PROTECTED PANELBOARD
TO T1 IN THE GENERATOR CONTROL PANEL.
NEUTRAL TO NEUTRAL TERMINAL.

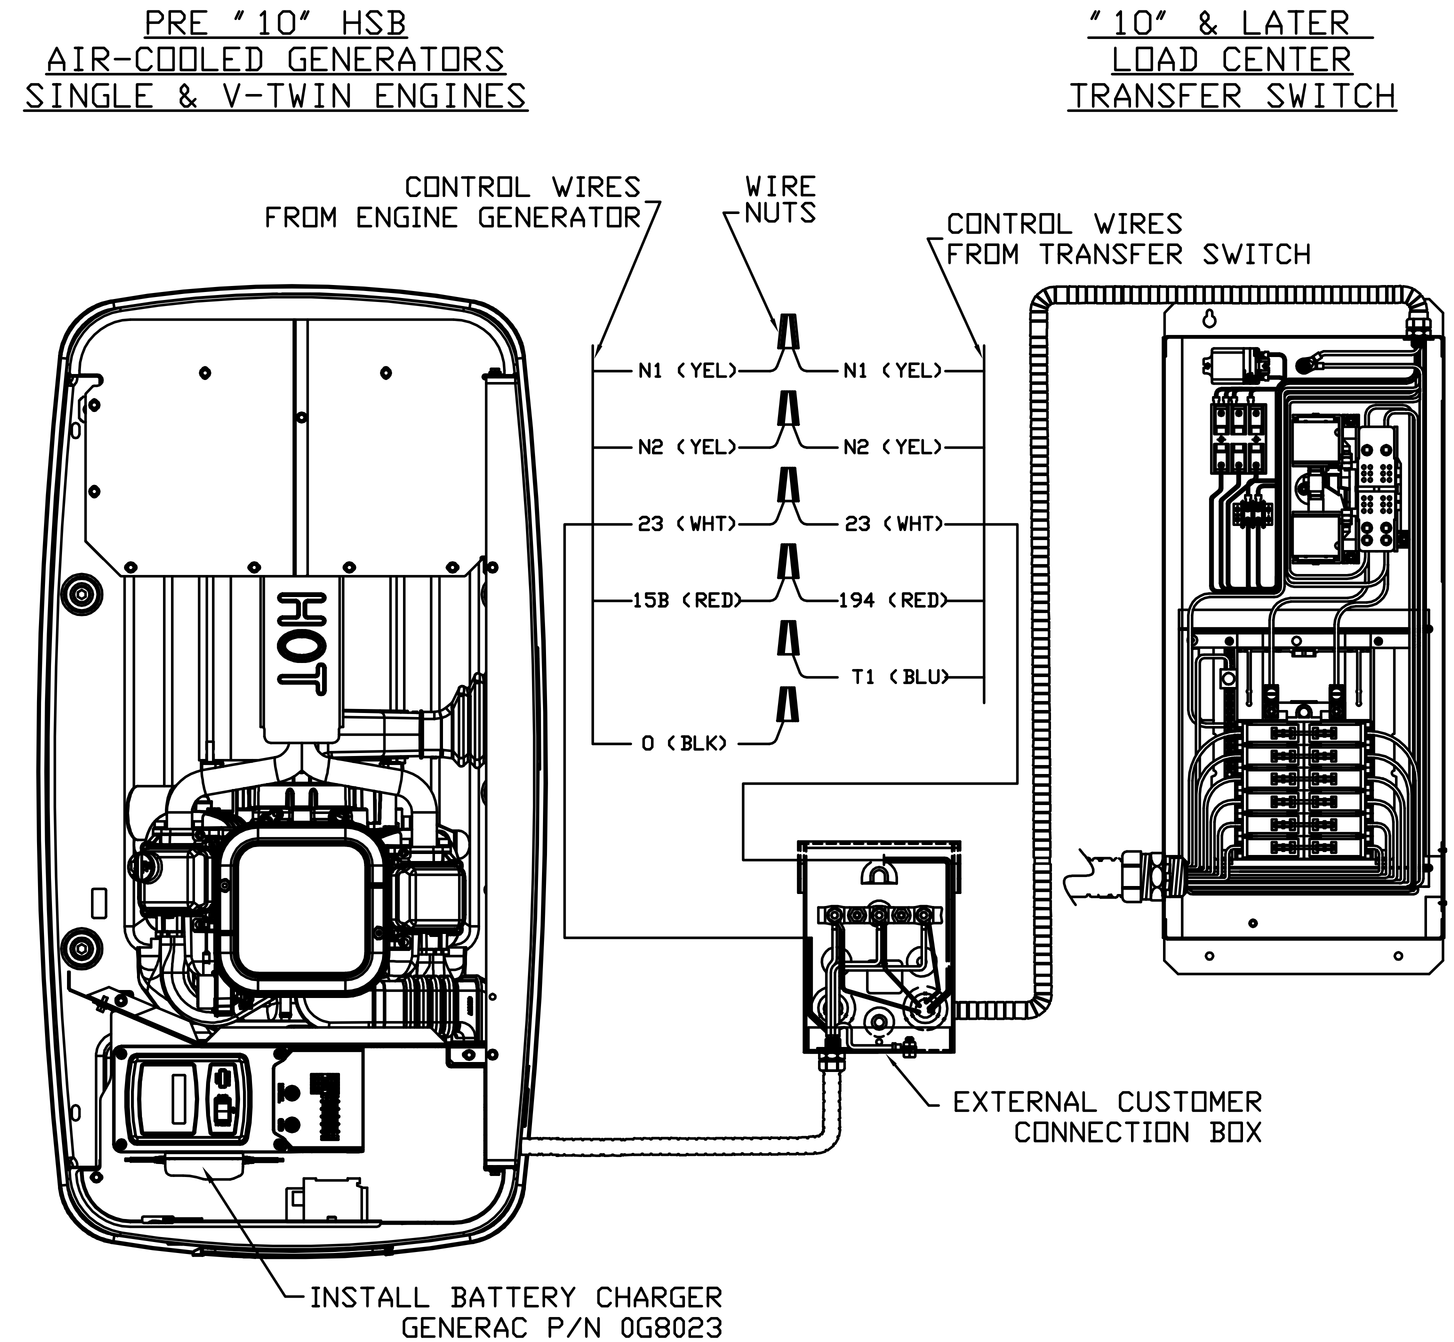

03/18/10	"A"	RELEASED FOR PRODUCTION

DO NOT SCALE

ALL DIMENSIONS AND TOLERANCING PER ASME Y14.5M-1994

DRAWING TITLE: INSTALLATION DRAWING, HOME STAND-BY

MATERIAL: N/A

DWN	GDW	DATE 03/18/10	MFG N/A	DATE N/A	
CHKD	JJJ	DATE 03/18/10	APPD MJB	DATE 03/18/10	
RELEASED FOR PRODUCTION	BY J.JONAS			DATE 03/18/10	

GENERAC POWER SYSTEMS
Whitewater
P.O. BOX 8
WAUKESHA, WIS. 53187

FILE NAME: 0H6393-A.DWG
SIZE: D
SCALE: 1 = 1
FIRST USE: 2010HSB
DWG NO.: 0H6393
REV: A